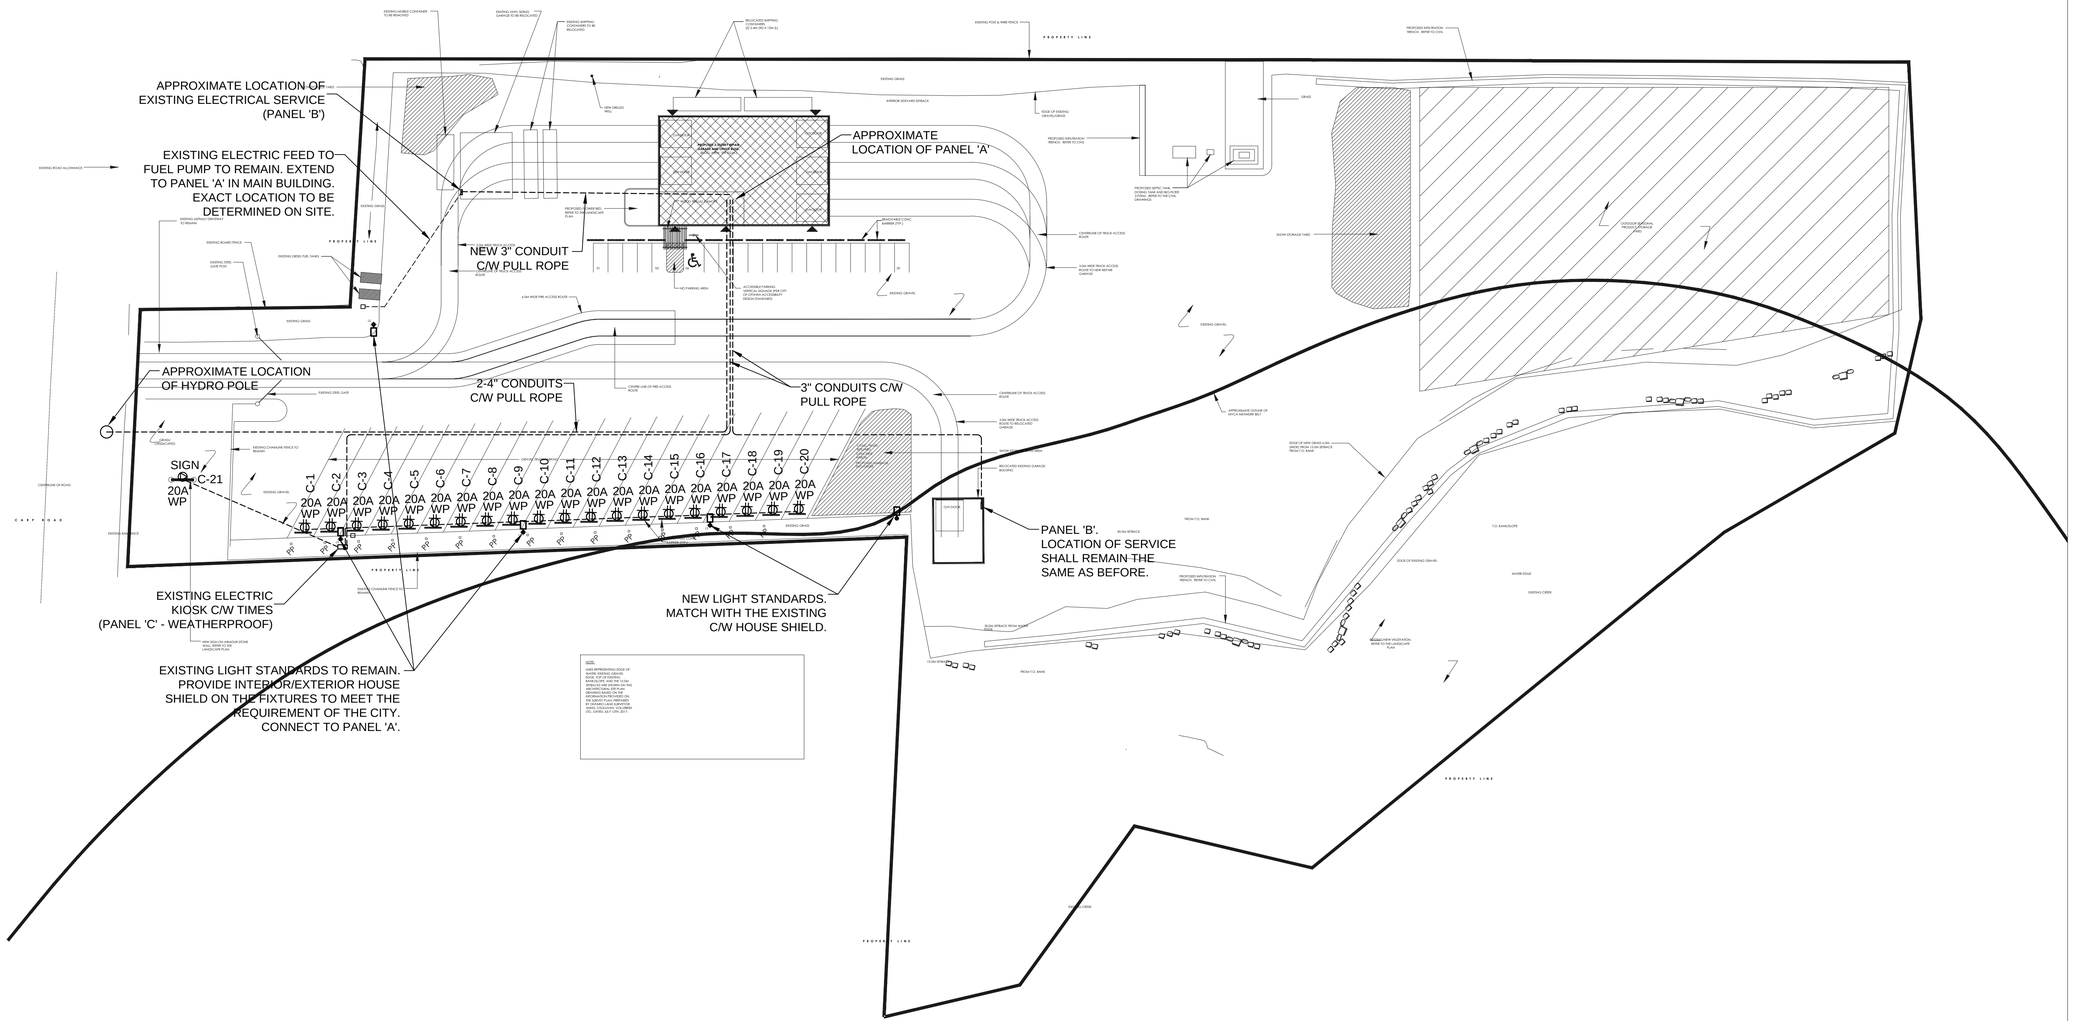

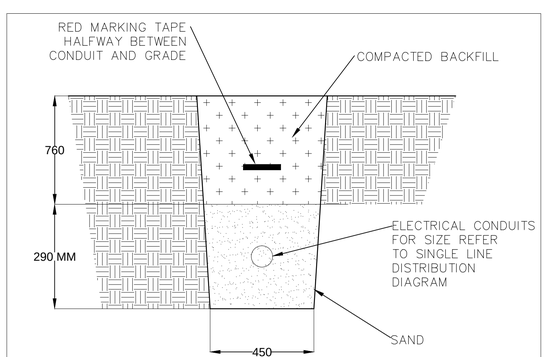

TYPICAL TRENCH DETAIL FOR SINGLE CONDUIT

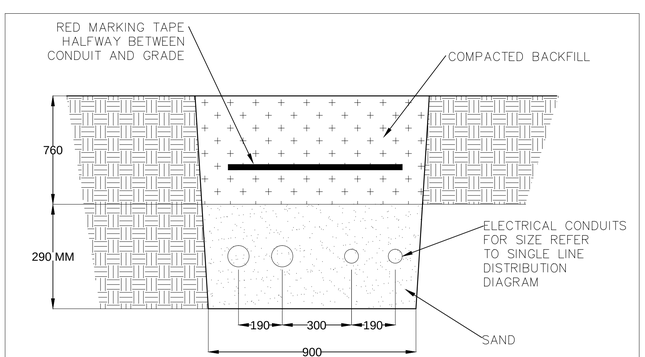

TYPICAL TRENCH DETAIL FOR 2 SECONDARY CABLES AND OTHER CONDUITS

ARGUE CONSTRUCTION LTD.

NO.	DATE	REVISION	NAME
2	FEB. 28, 2018	PRICING	MY
1	JAN. 24, 2018	BUILDING PERMIT	MY

M&E ENGINEERING
1436868 ONTARIO LTD.
205 Kincardine Drive, Kanata, Ontario, K2V1C5
Tel: 613-836-3420 Fax: 613-836-5957

THIS DRAWING IS THE SOLE PROPERTY OF M & E ENGINEERING. REPRODUCTION IS NOT PERMITTED

PROFESSIONAL STAMP: LICENSED PROFESSIONAL ENGINEER — M. YAZDANI — JAN. 24, 2018 — PROVINCE OF ONTARIO

NORTH

PROJECT
BRY-AIN HOLDINGS LTD.
EQUIPMENT REPAIR GARAGE
2688 CARP ROD, OTTAWA, ON

DRAWING
SITE PLAN
ELECTRICAL LAYOUT

PROJECT NUMBER

CHECKED BY	DESIGNED BY
MY	MY
DRAWN BY	SCALE
SY	1:500

DATE

REVISION

DRAWING NUMBER
E-1