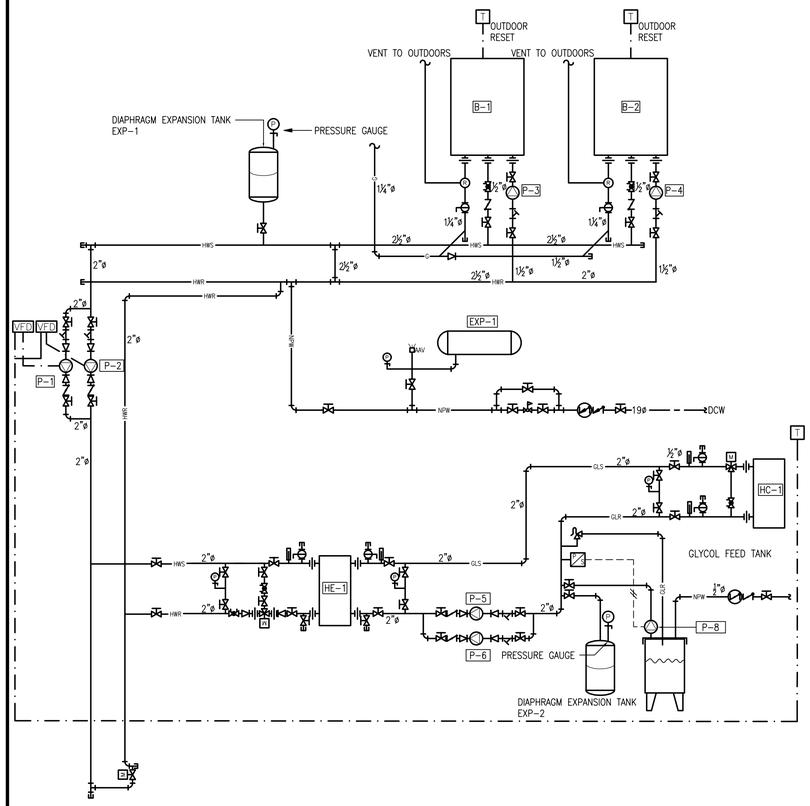

1 M-6 MECHANICAL: HEATING SCHEMATIC
N.T.S.

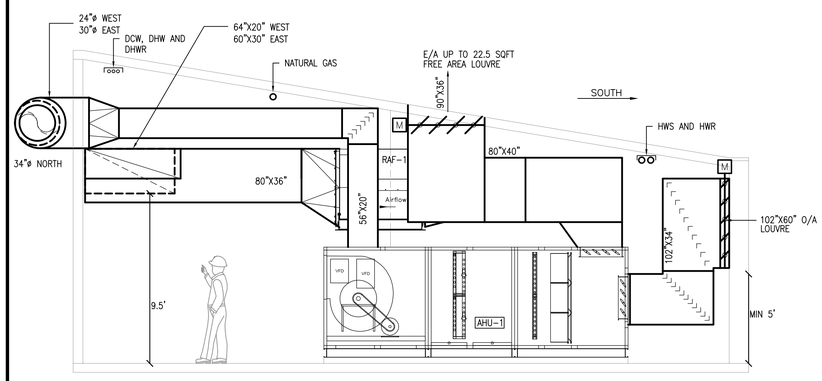

2 M-6 MECHANICAL ROOM CROSS SECTION
1/4" = 1'-0"

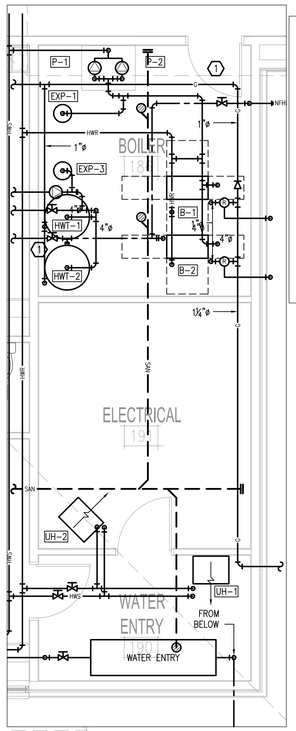

3 M-6 MECHANICAL: PLUMBING LAYOUT
1/4" = 1'-0"

PLUMBING DRAWING NOTES

1. REFER TO DRAWING 2 ON M-8 FOR DOMESTIC HOT WATER PIPING DETAIL.

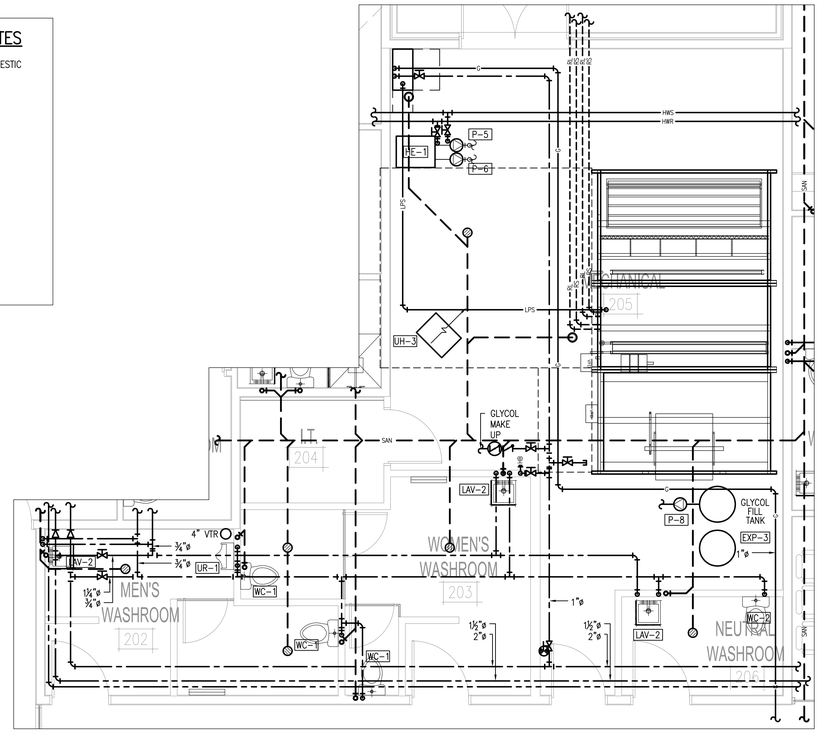

4 M-6 MECHANICAL: PLUMBING LAYOUT
1/4" = 1'-0"

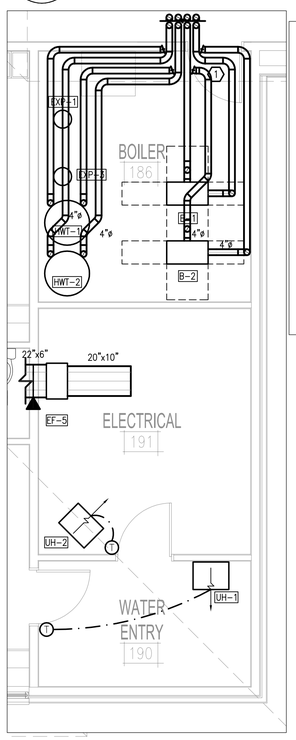

5 M-6 MECHANICAL: HVAC LAYOUT
1/4" = 1'-0"

HVAC DRAWING NOTES

1. CONTRACTOR SHALL SUPPLY AND INSTALL BOILER VENTILATION AND EXHAUST DUCTWORK TIGHT AGAINST CEILING, AND TERMINATE DUCTWORK ON VESTIBULE ROOF. REFER TO DETAIL.

HVAC DRAWING NOTES

1. EXHAUST AIR DUCT UP THROUGH ATTIC SPACE.
2. RETURN AIR DUCTWORK UP TO ATTIC SPACE HEIGHT.

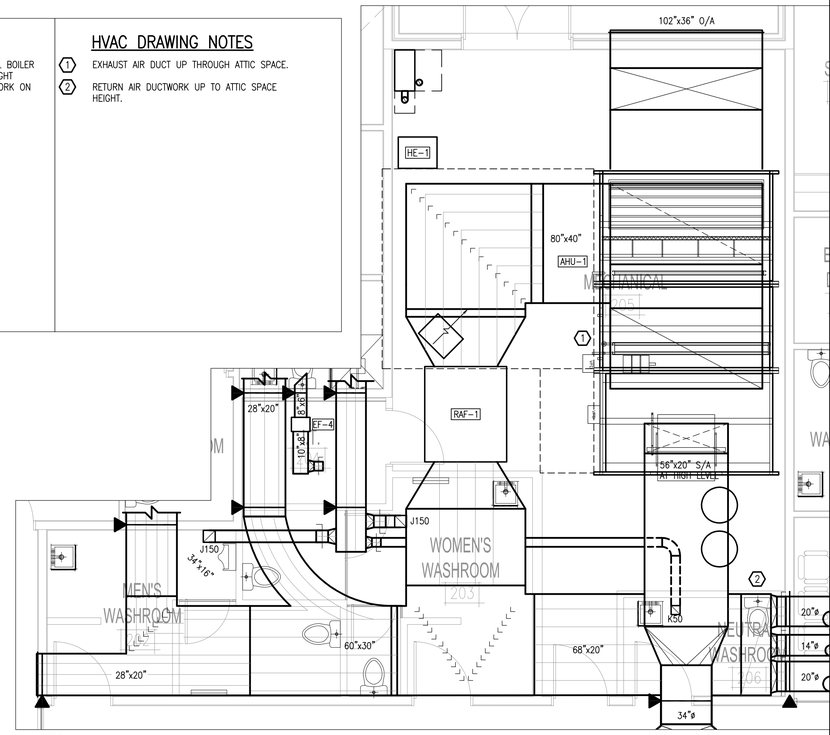

6 M-6 MECHANICAL: HVAC LAYOUT
1/4" = 1'-0"

THESE DESIGN DOCUMENTS ARE PREPARED SOLELY FOR THE USE BY THE PARTY WITH WHOM THE DESIGN PROFESSIONAL HAS ENTERED INTO A CONTRACT AND THERE ARE NO REPRESENTATIONS OF ANY KIND MADE BY THE DESIGN PROFESSIONAL TO ANY PARTY WITH WHOM THE DESIGN PROFESSIONAL HAS NOT ENTERED INTO A CONTRACT.

THE PAPER COPY OF THE DRAWINGS ISSUED FOR BUILDING PERMIT AND/OR TENDER WILL TAKE PRECEDENCE OVER ELECTRONIC COPIES.

REVISION No.	DESCRIPTION	DATE
4.	ISSUED FOR TENDER	JUN 29/16
3.	ISSUED FOR REVIEW	JUN 24/16
2.	ISSUED FOR COORDINATION	JUN 15/16
1.	ISSUED FOR 66% TENDER REVIEW	JUN 09/16

McKEE ENGINEERING
R.J. McKEE ENGINEERING LTD.
1785 Woodward Drive
Ottawa, ON K2C 0P9
CANADA
Tel.:(613) 723-9585
Fax.:(613) 723-9584
www.mckeeottawa.ca

PROJECT:
RENFREW VICTORIA HOSPITAL
PROFESSIONAL BUILDING
ALBERT STREET
RENFREW, ONTARIO

DRAWING:
MECHANICAL: HEATING SCHEMATIC, MECHANICAL ROOM CROSS SECTION MECHANICAL ROOM LAYOUT AND BOILER ROOM LAYOUT

DATE: MAY 2016
DESIGNED BY: J.A.B.
DRAWN BY: J.A.B.
CHECKED BY: S.K.C.
SCALE: AS SHOWN

No. DWGS. 12
DRAWING No. M-6
PROJECT No. 15143