OY/PROJECTS\XDS-V7-00-03 FRAME = active/Eng/16-B-17646/ver01-dxmoreau/Bldg-A/Drftg/x03L active/Eng/16-B-17646/ver01-dxmoreau/Bldg-A/Drftg/x03R 10/ 5/17 10:00:09 10/ 5/17 10:00:09
OY/PROJECTS\XDS-V7-00-03 FB SET = Eng/16-B-17646/ver01-dxmoreau/Bldg-A/DRFTG/x03L Eng/16-B-17646/ver01-dxmoreau/Bldg-A/DRFTG/x03R

GENERAL NOTES
FRAME CLEARANCES SHOWN ARE APPROXIMATE AND MAY VARY DUE TO CONDITIONS (DEFLECTION).

VERTICAL CLEARANCE DIMENSIONS ARE FROM FINISHED FLOOR REFERENCE ELEVATION.

* DENOTES: PLATE AT FLANGE BRACE
CL190 AT 8" PURLINS/GIRTS
CL191 AT 10" PURLINS/GIRTS
CL192 AT 12" PURLINS/GIRTS

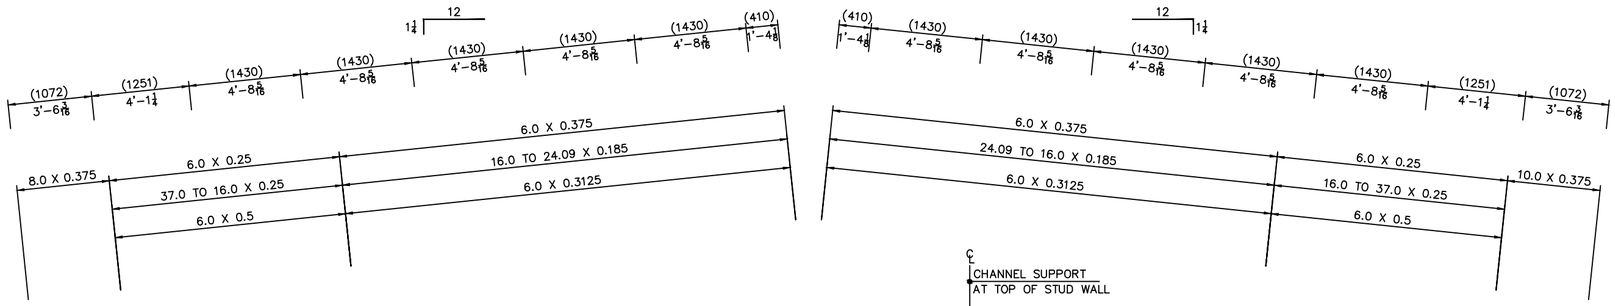

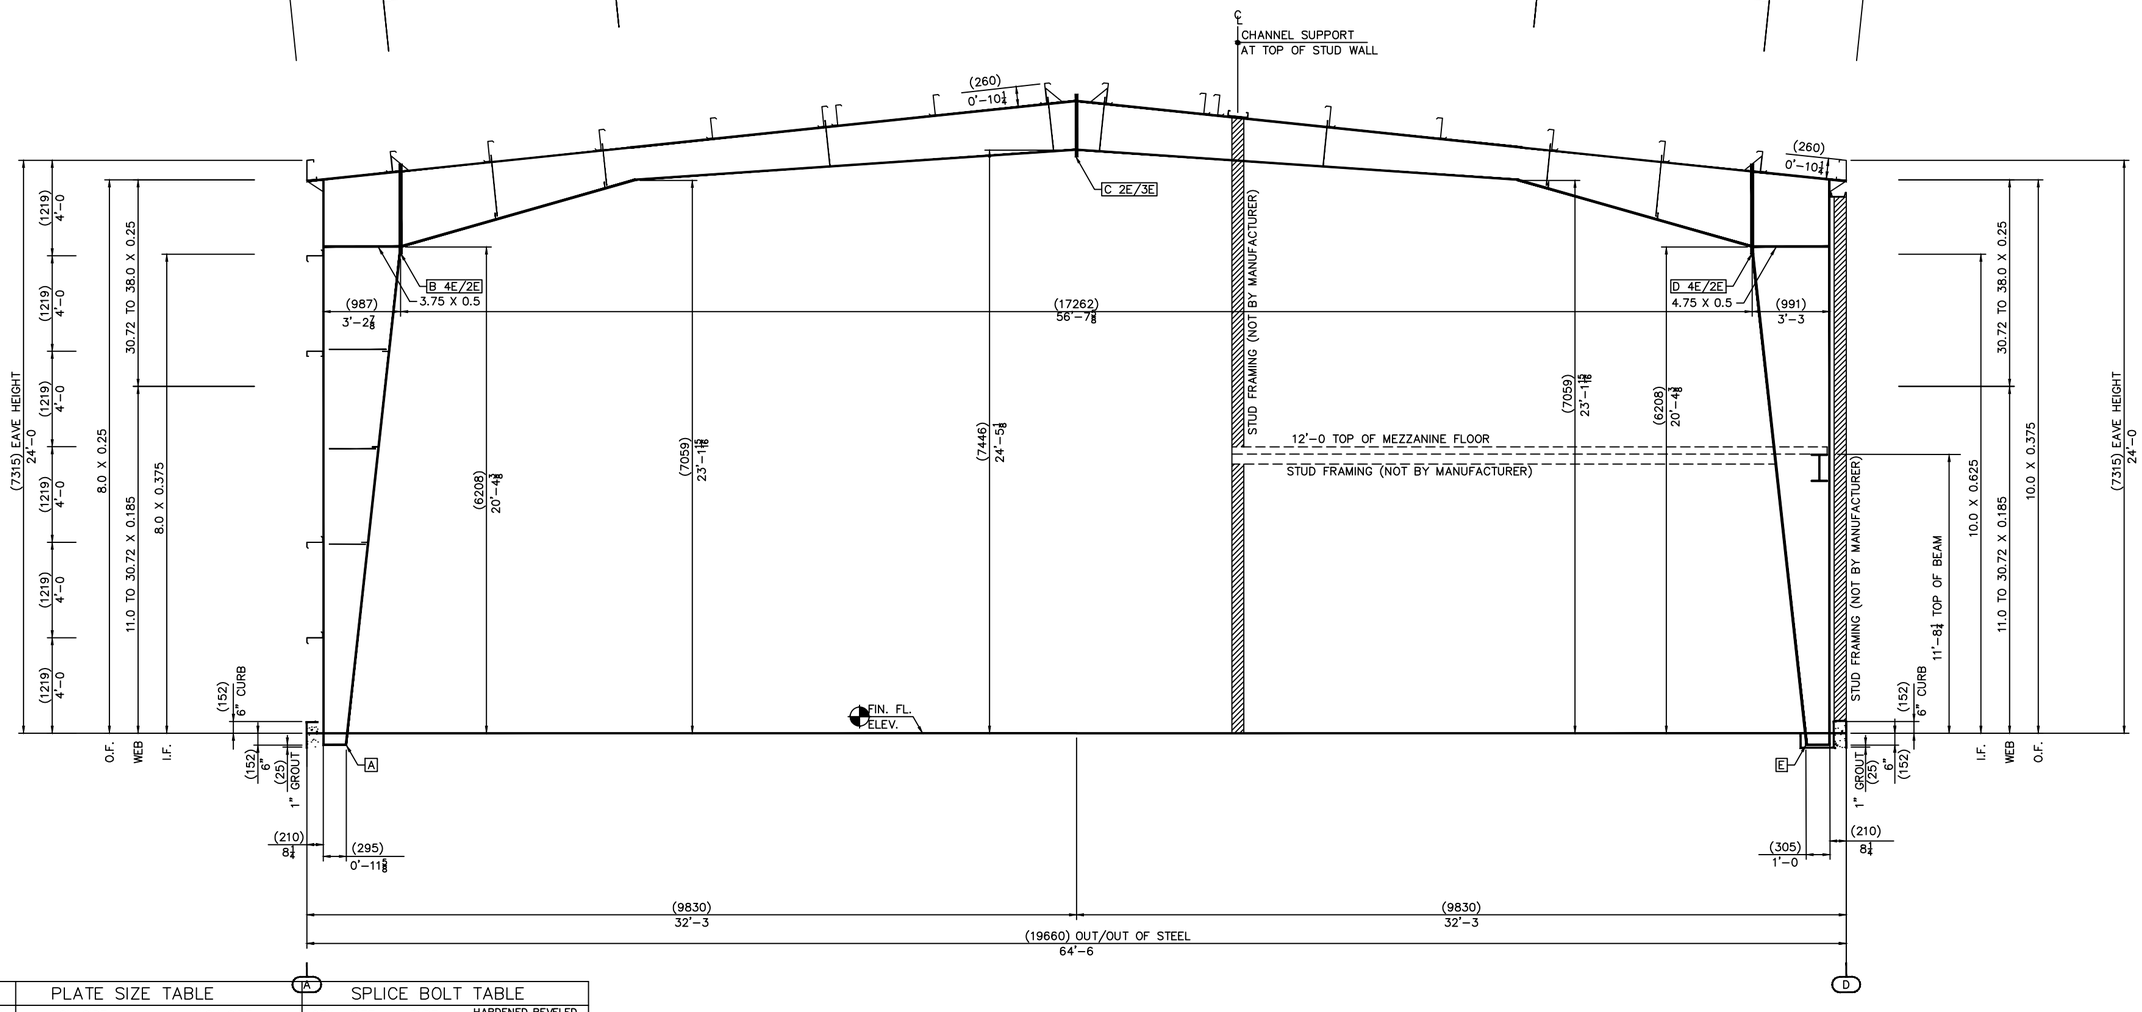

CROSS SECTION AT FRAME LINE "3"

CONN.	PLATE SIZE TABLE LOW SIDE	HIGH SIDE	SPLICE BOLT TABLE QTY. SIZE	TYPE	HARDENED WASHERS	BEVELED WASHERS
A	8 X 0.375 X 0'-11⅝					
B	8 X 0.625 X 3'-9	6 X 0.625 X 3'-8½	(14) ¾ X 2¼	A325 B&N	0	0
C	6 X 0.5 X 2'-6 15/16	6 X 0.5 X 2'-6 15/16	(10) ¾ X 2"	A325 B&N	0	0
D	10 X 0.625 X 3'-9	6 X 0.625 X 3'-8½	(14) ¾ X 2¼	A325 B&N	0	0
E	10 X 0.375 X 1'-0					

Revision	Date	Description	By	Ck'd

Robertson Building Systems
1343 SANDHILL DRIVE
ANCASTER, ONTARIO L9G 4V5
905-304-1111

Project Name & Location:
VANSON TRUCKING
OTTAWA, ON

Customer:
ARGUE CONSTRUCTION LTD.
CARP, ON

Drawing Status:
☐ Preliminary (Not For Construction)
☐ For Approval (Not For Construction)
☒ For Construction Permit
☐ For Erector Installation

Scale:	NOT TO SCALE
Drawn by:	MLH 10/17/17
Checked by:	A.S. 10/17/17
Project Engineer:	AIS
Job Number:	16-B-17646
Sheet Number:	E11 of 15

The engineer whose seal appears hereon is an employee for the manufacturer for the materials described herein. Said seal or certification is limited to the products designed and manufactured by manufacturer only.The undersigned engineer is not the overall engineer of record for this project.

A. Szilveszter, P.ENG
Ontario P.ENG 100041568
DRR01A ENR01A